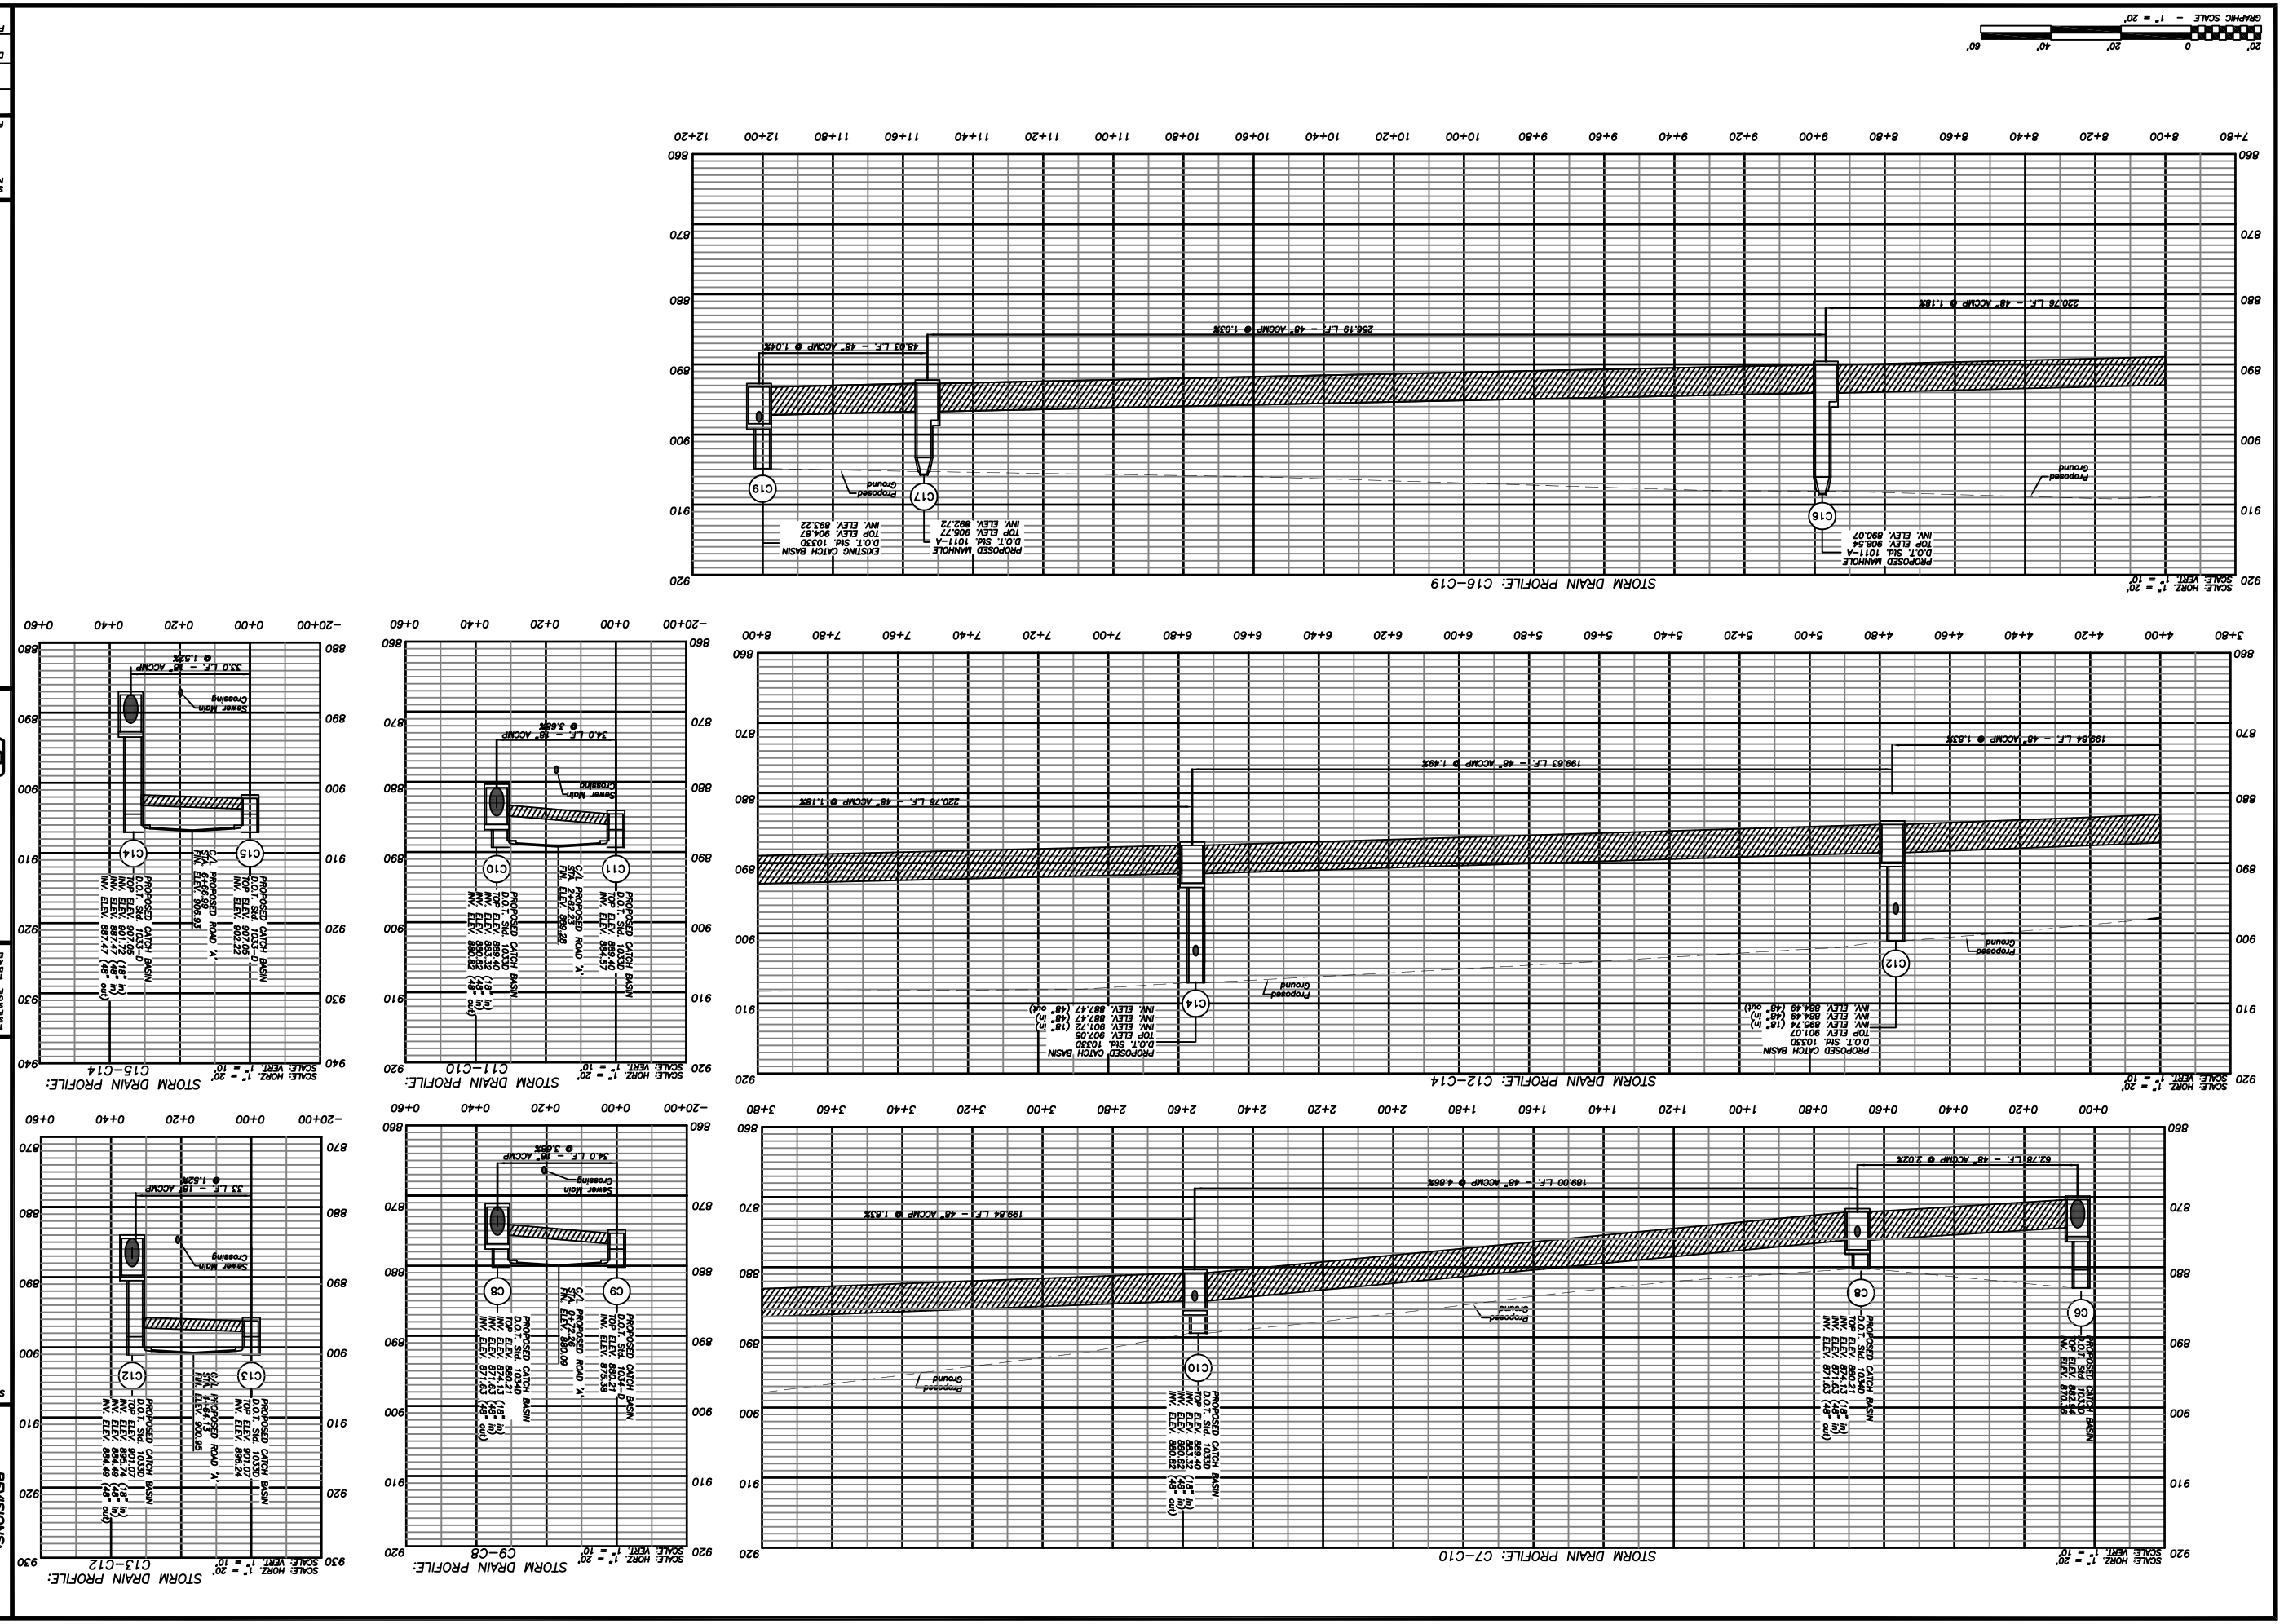

STORM DRAIN PROFILES FOR:

WALTON POND SUBDIVISION

LOCATED IN:

LAND LOTS 156 & 184, 4th LAND DISTRICT

CITY OF LOGANVILLE - WALTON COUNTY, GEORGIA

Parthum & Associates
LAND SURVEYORS & PLANNERS
928 ATLANTA HIGHWAY
GAINESVILLE, GEORGIA 30501
(877) 807 - 2481
PHONE (770) 532 - 6482
FAX (770) 532 - 1993

THIS DRAWING AS AN INSTRUMENT OF SERVICE IS AND SHALL REMAIN THE PROPERTY OF THE DESIGNER AND SHALL NOT BE REPRODUCED, PUBLISHED OR USED IN ANY WAY WITHOUT THE PERMISSION OF THE DESIGNER.

THE CONTRACTOR SHALL VERIFY ALL DIMENSIONS AND EXISTING CONDITIONS AT THE SITE BEFORE PROCEEDING WITH EACH PHASE OF THE WORK.

GEORGIA REGISTERED PROFESSIONAL No. 2647 CHRIS M. PATTON LAND SURVEYOR

County Surveyor
Hall County, Georgia

SEAL

DATE	COMMENTS
12-21-2007	REVISED STORM DRAINS AND SANITARY SEWER DEPTHS

REVISIONS:

SHEET NUMBER 1 OF 1

FILE NAME: 03-243.14

HORIZONTAL SCALE: 1" = 20'

VERTICAL SCALE: 1" = 10'

DATE 12 - 19 - 2007

PROJECT NO. 03-243.14